MAKSIMIR STADIUM AND SVETICE SPORTS AND RECREATION CENTRE, ZAGREB

A1 - Athletic Stadium

- Dressing Rooms
- Call Room
- Indoor Training Area
- Referee Facilities
- Medical and Anti-doping Suite
- Data Processing and Security
- VIP Provisions
- Spectators Amenities
- Media Area
- Administrative and Club Areas
- Athlete Performance Facilities
- Technical and Maintenance

A3 - Handball Hall

- Spectator Concourse
- VIP Suite
- Media and Broadcast
- Athlete and Official Support
- Medical and Performance
- Operations
- Telescopic Seating II
- Athlete and Official Support II
- Medical and Performance II
- Operations II
- Spectator Access II
- Administrative Suite
- Ancillary External Services

C0-4 - Maksimir Football Stadium Complex

- Athlete and Official Support
- Medical and Perfomance
- Spectators Sanitary Facilities
- Spectator Hospitality
- VIP and VVIP
- Security Infrastructure
- Media Areas
- Club Commercial
- Administrative Suite
- High Performance Training Hall
- First Team Hotel
- Tecnical and Maintenance

C5 - Auxiliary Training Infrastructure

- Athlete and Official Support
- Medical and Perfomance
- Spectators Sanitary Facilities
- Spectator Hospitality
- VIP and VVIP
- Security Infrastructure
- Media Areas
- Club Commercial
- Administrative Suite
- High Performance Training Hall
- First Team Hotel
- Tecnical and Maintenance

D -Borongaj Transit Hub


- Standard Parking Lot
- Disabled People Parking Lot
- Services and Amenities
- Commercial
- Administrative

A2 - Street Workout Park / Fitness Park

- Junior Zone
- Senior Zone
- Street Workout Zone

A4 - Multifunctional Hall

- Dressing Rooms
- Call Room
- Indoor Training Area
- Referee Facilities
- Referee Facilities

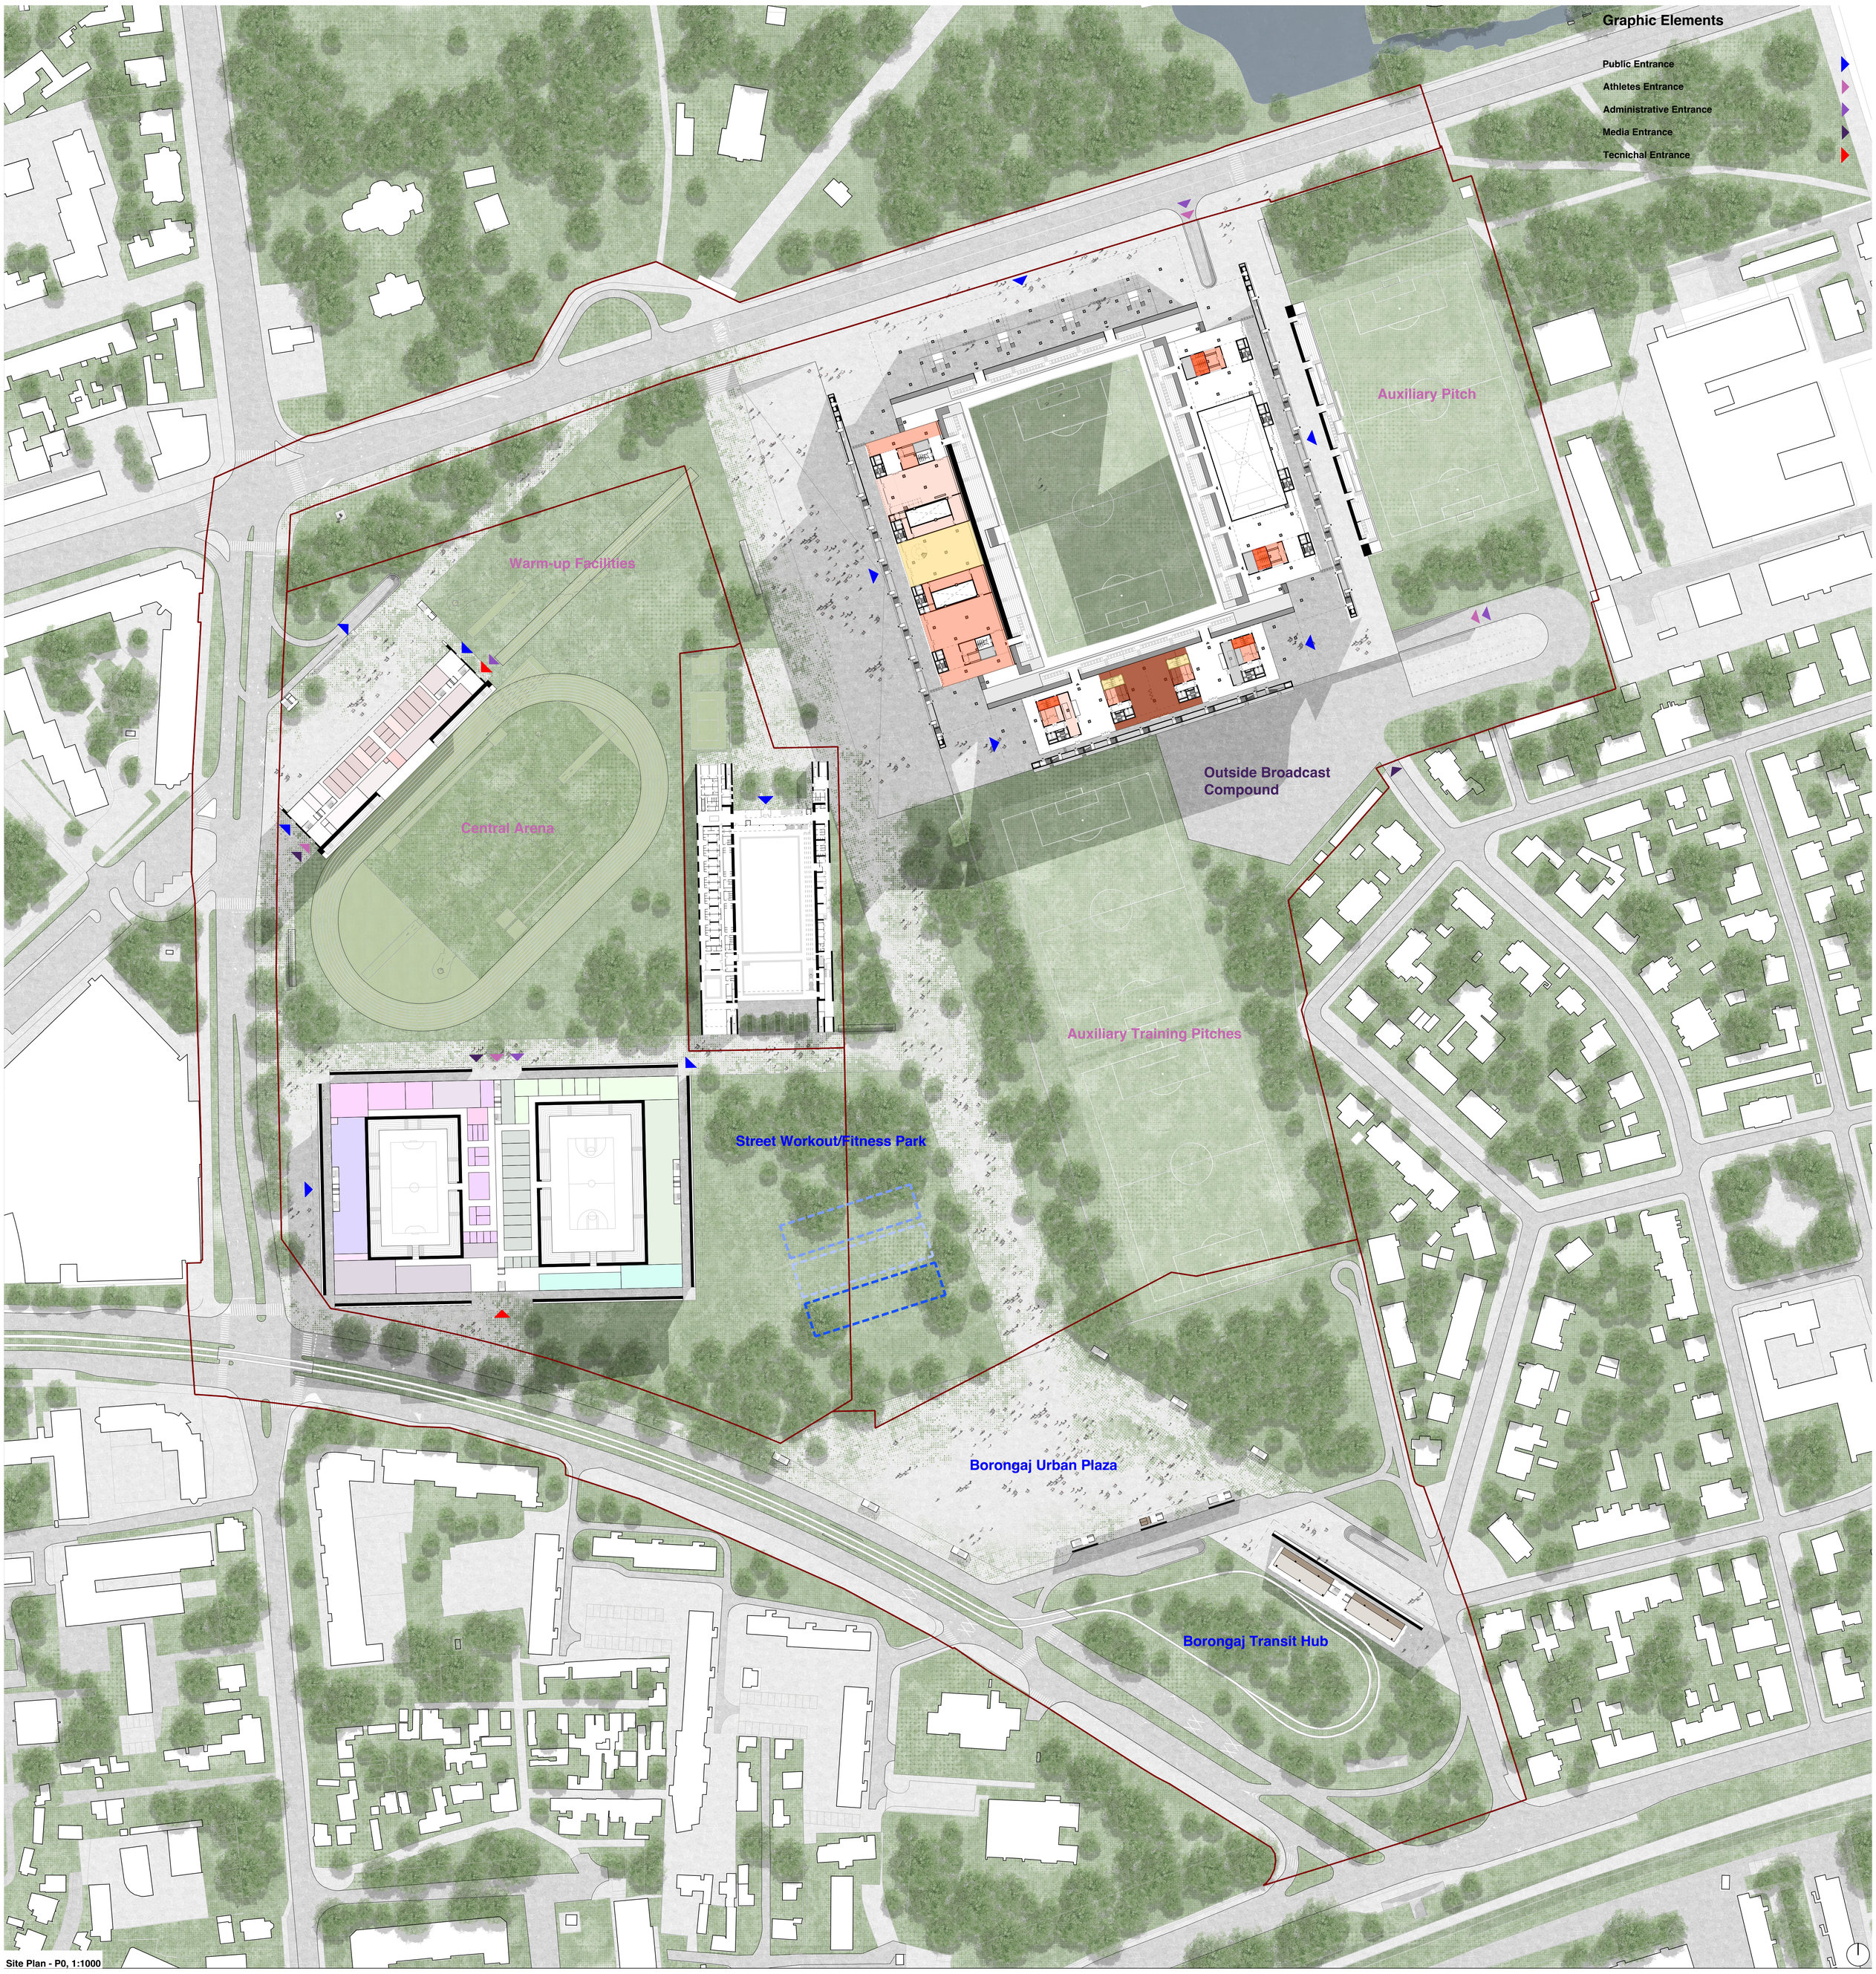

Site Plan - P0, 1:1000