




Football Complex - North Elevation, 1:500

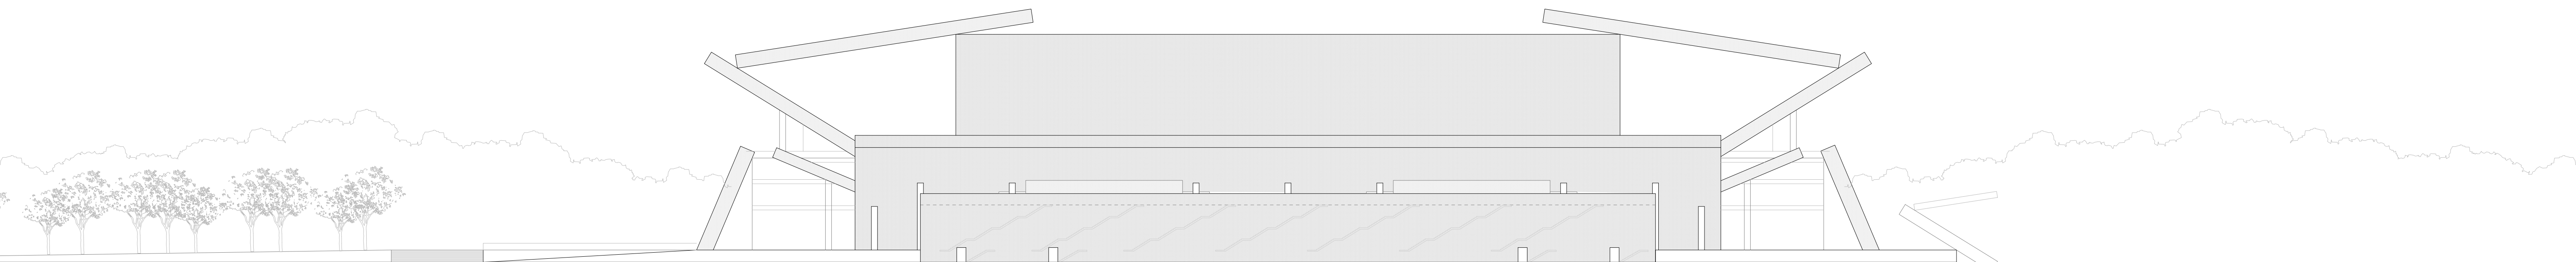

Football Complex - South Elevation, 1:500

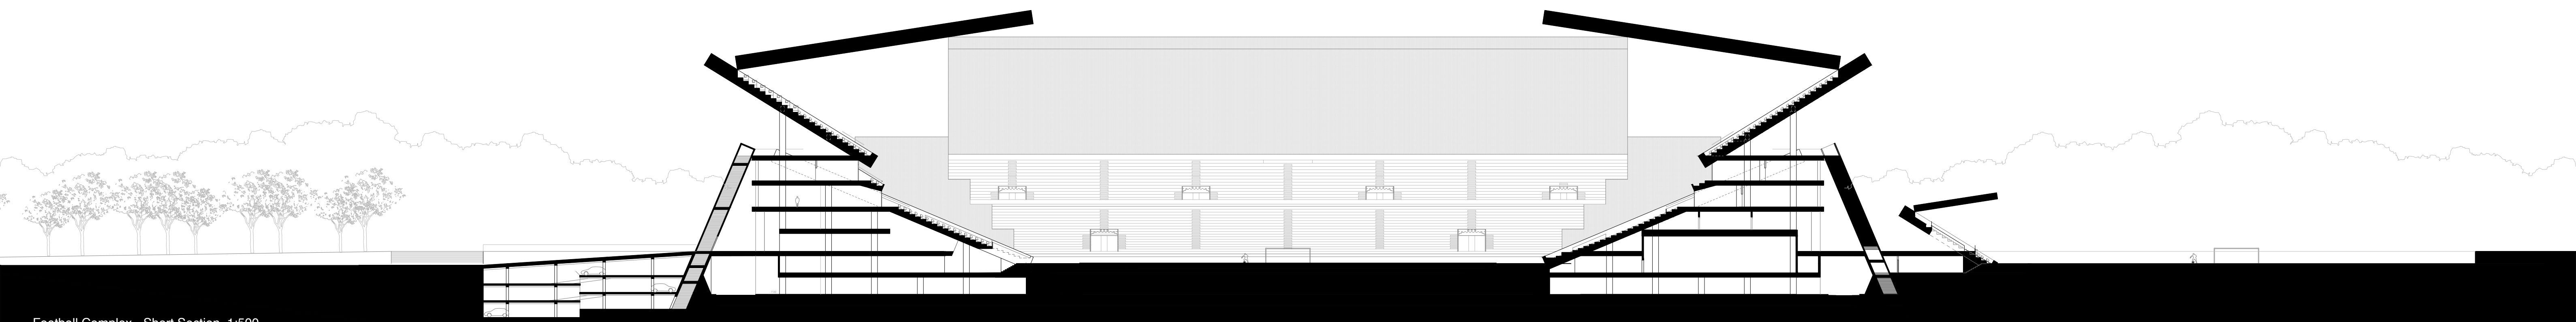

Football Complex - Short Section, 1:500

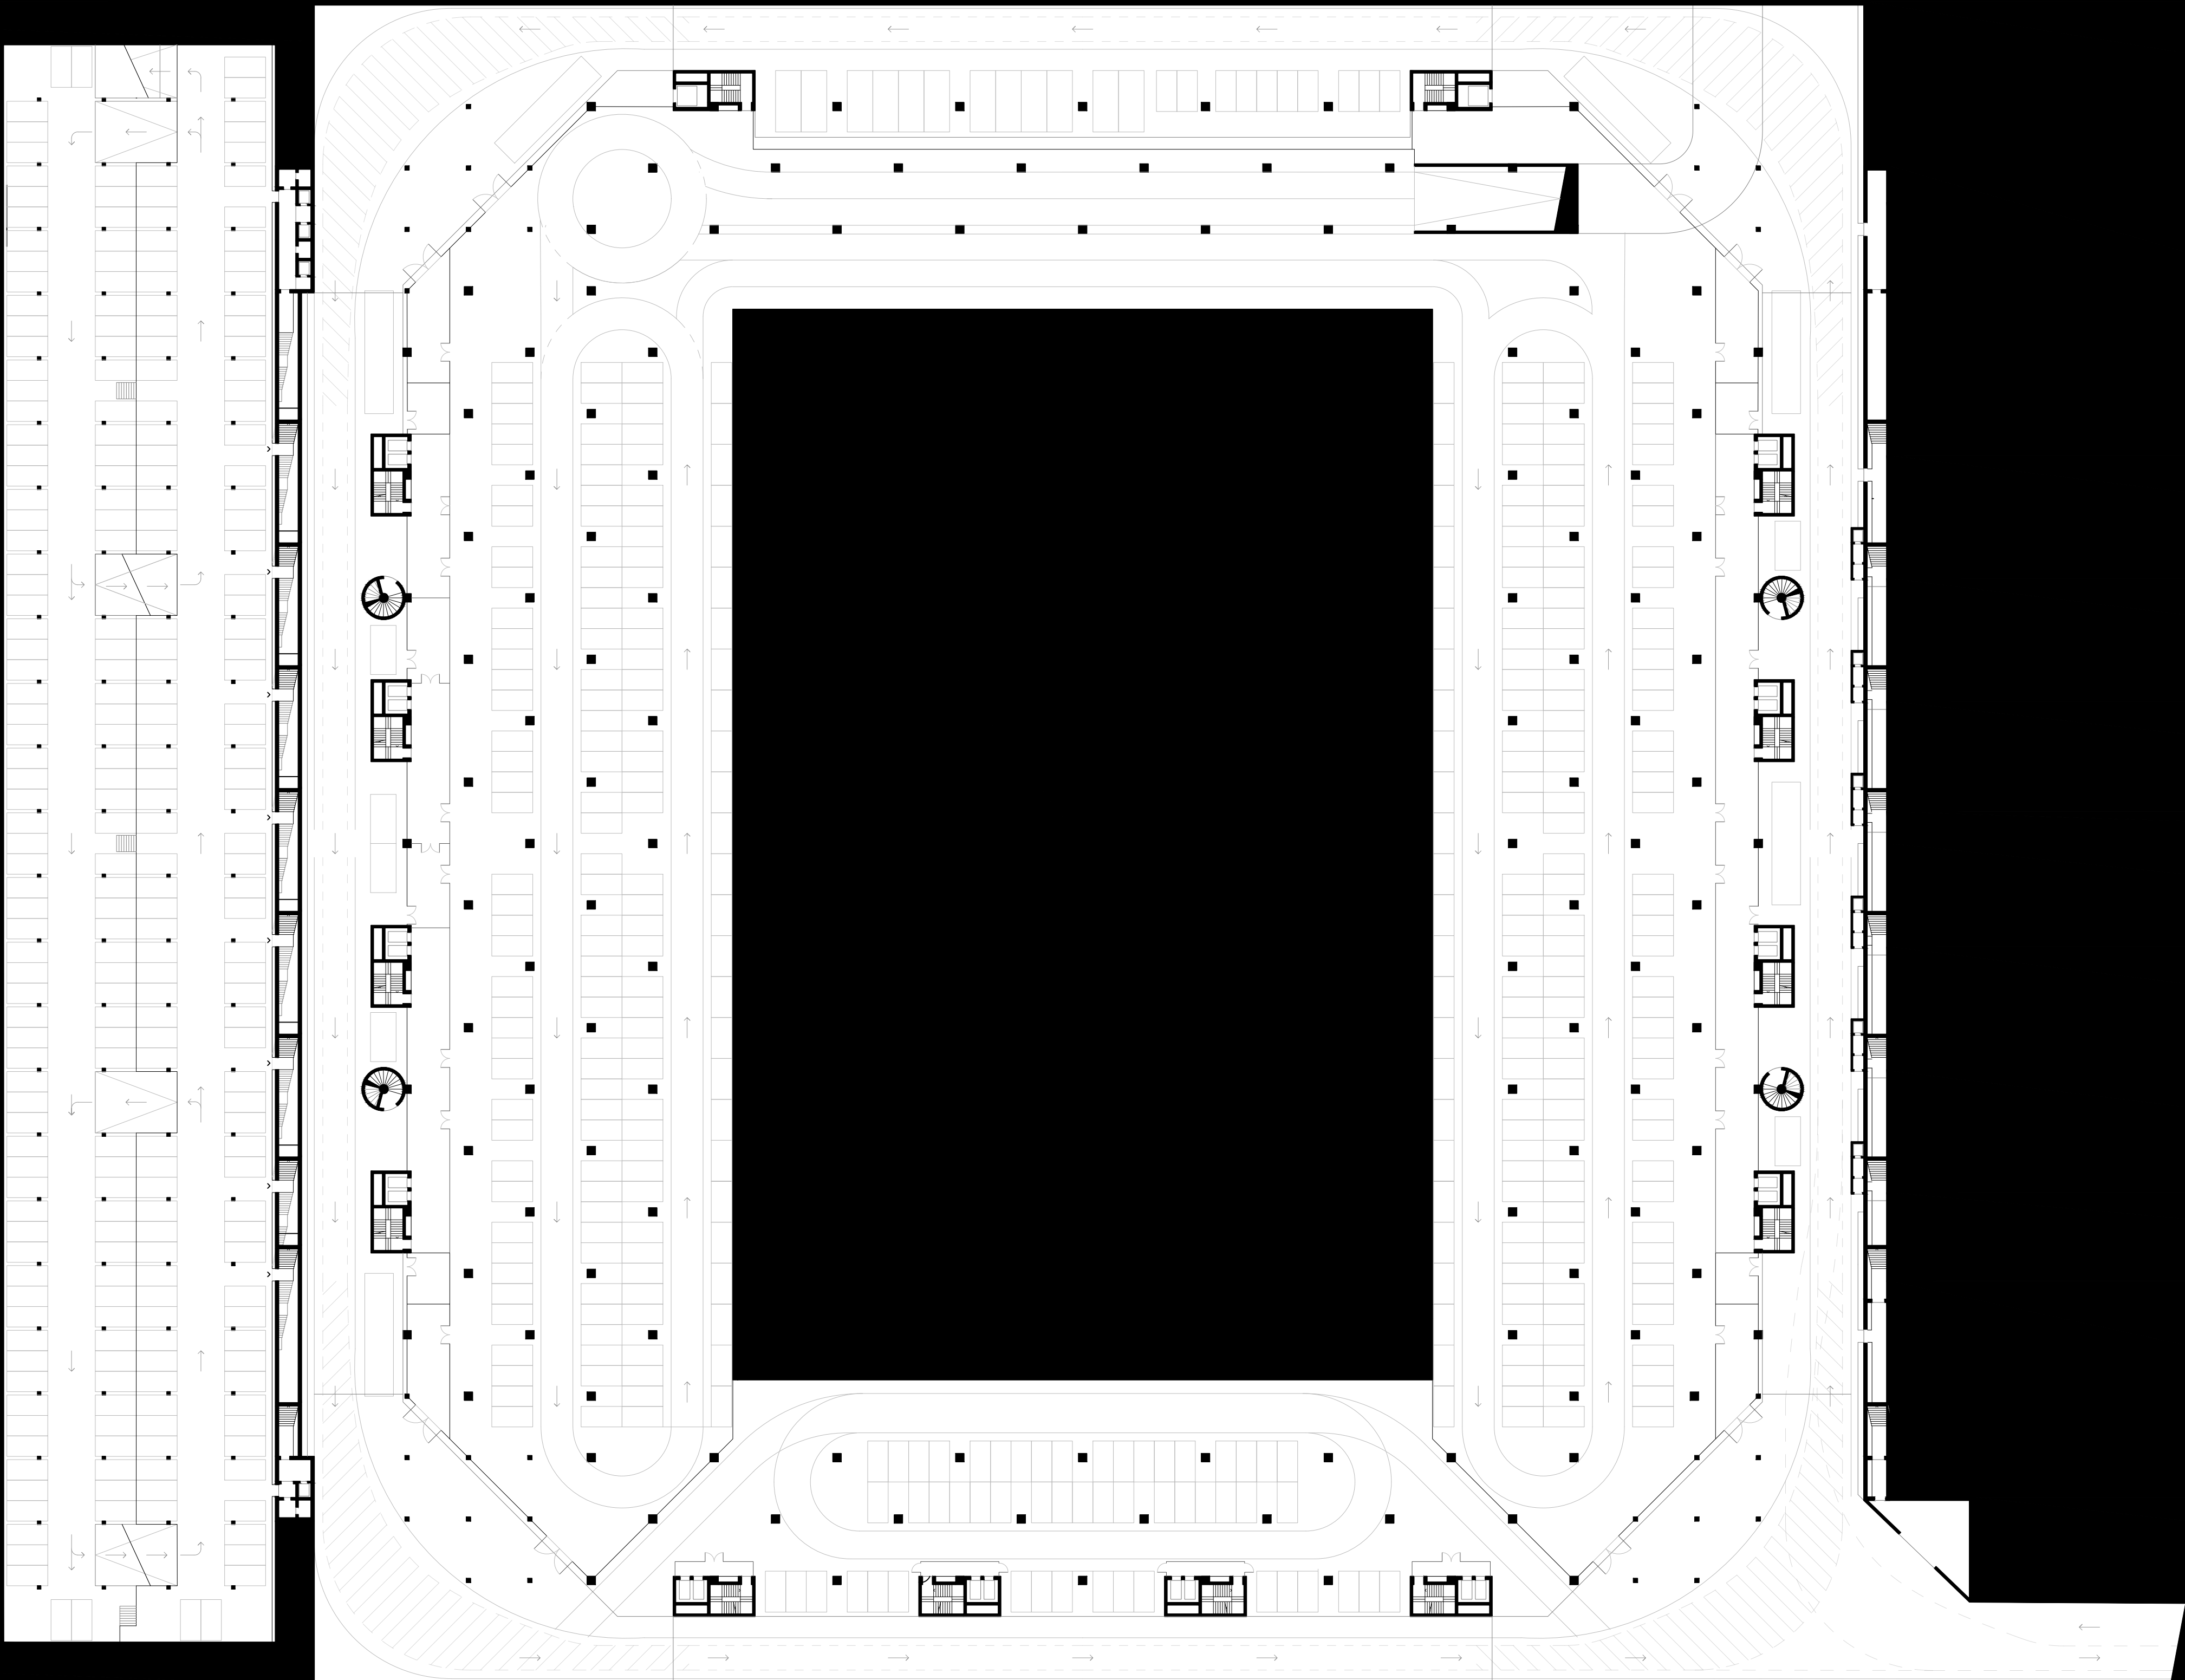

Football Complex - Floor -1, 1:500

