




Football Complex - West Elevation, 1:500

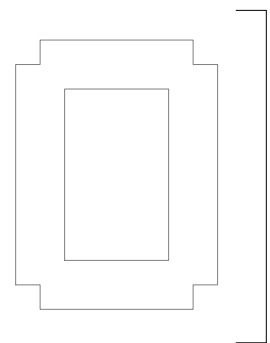

Football Complex - East Elevation, 1:500

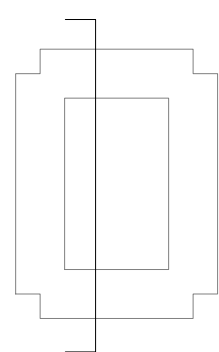

Football Complex - Long Section, 1:500

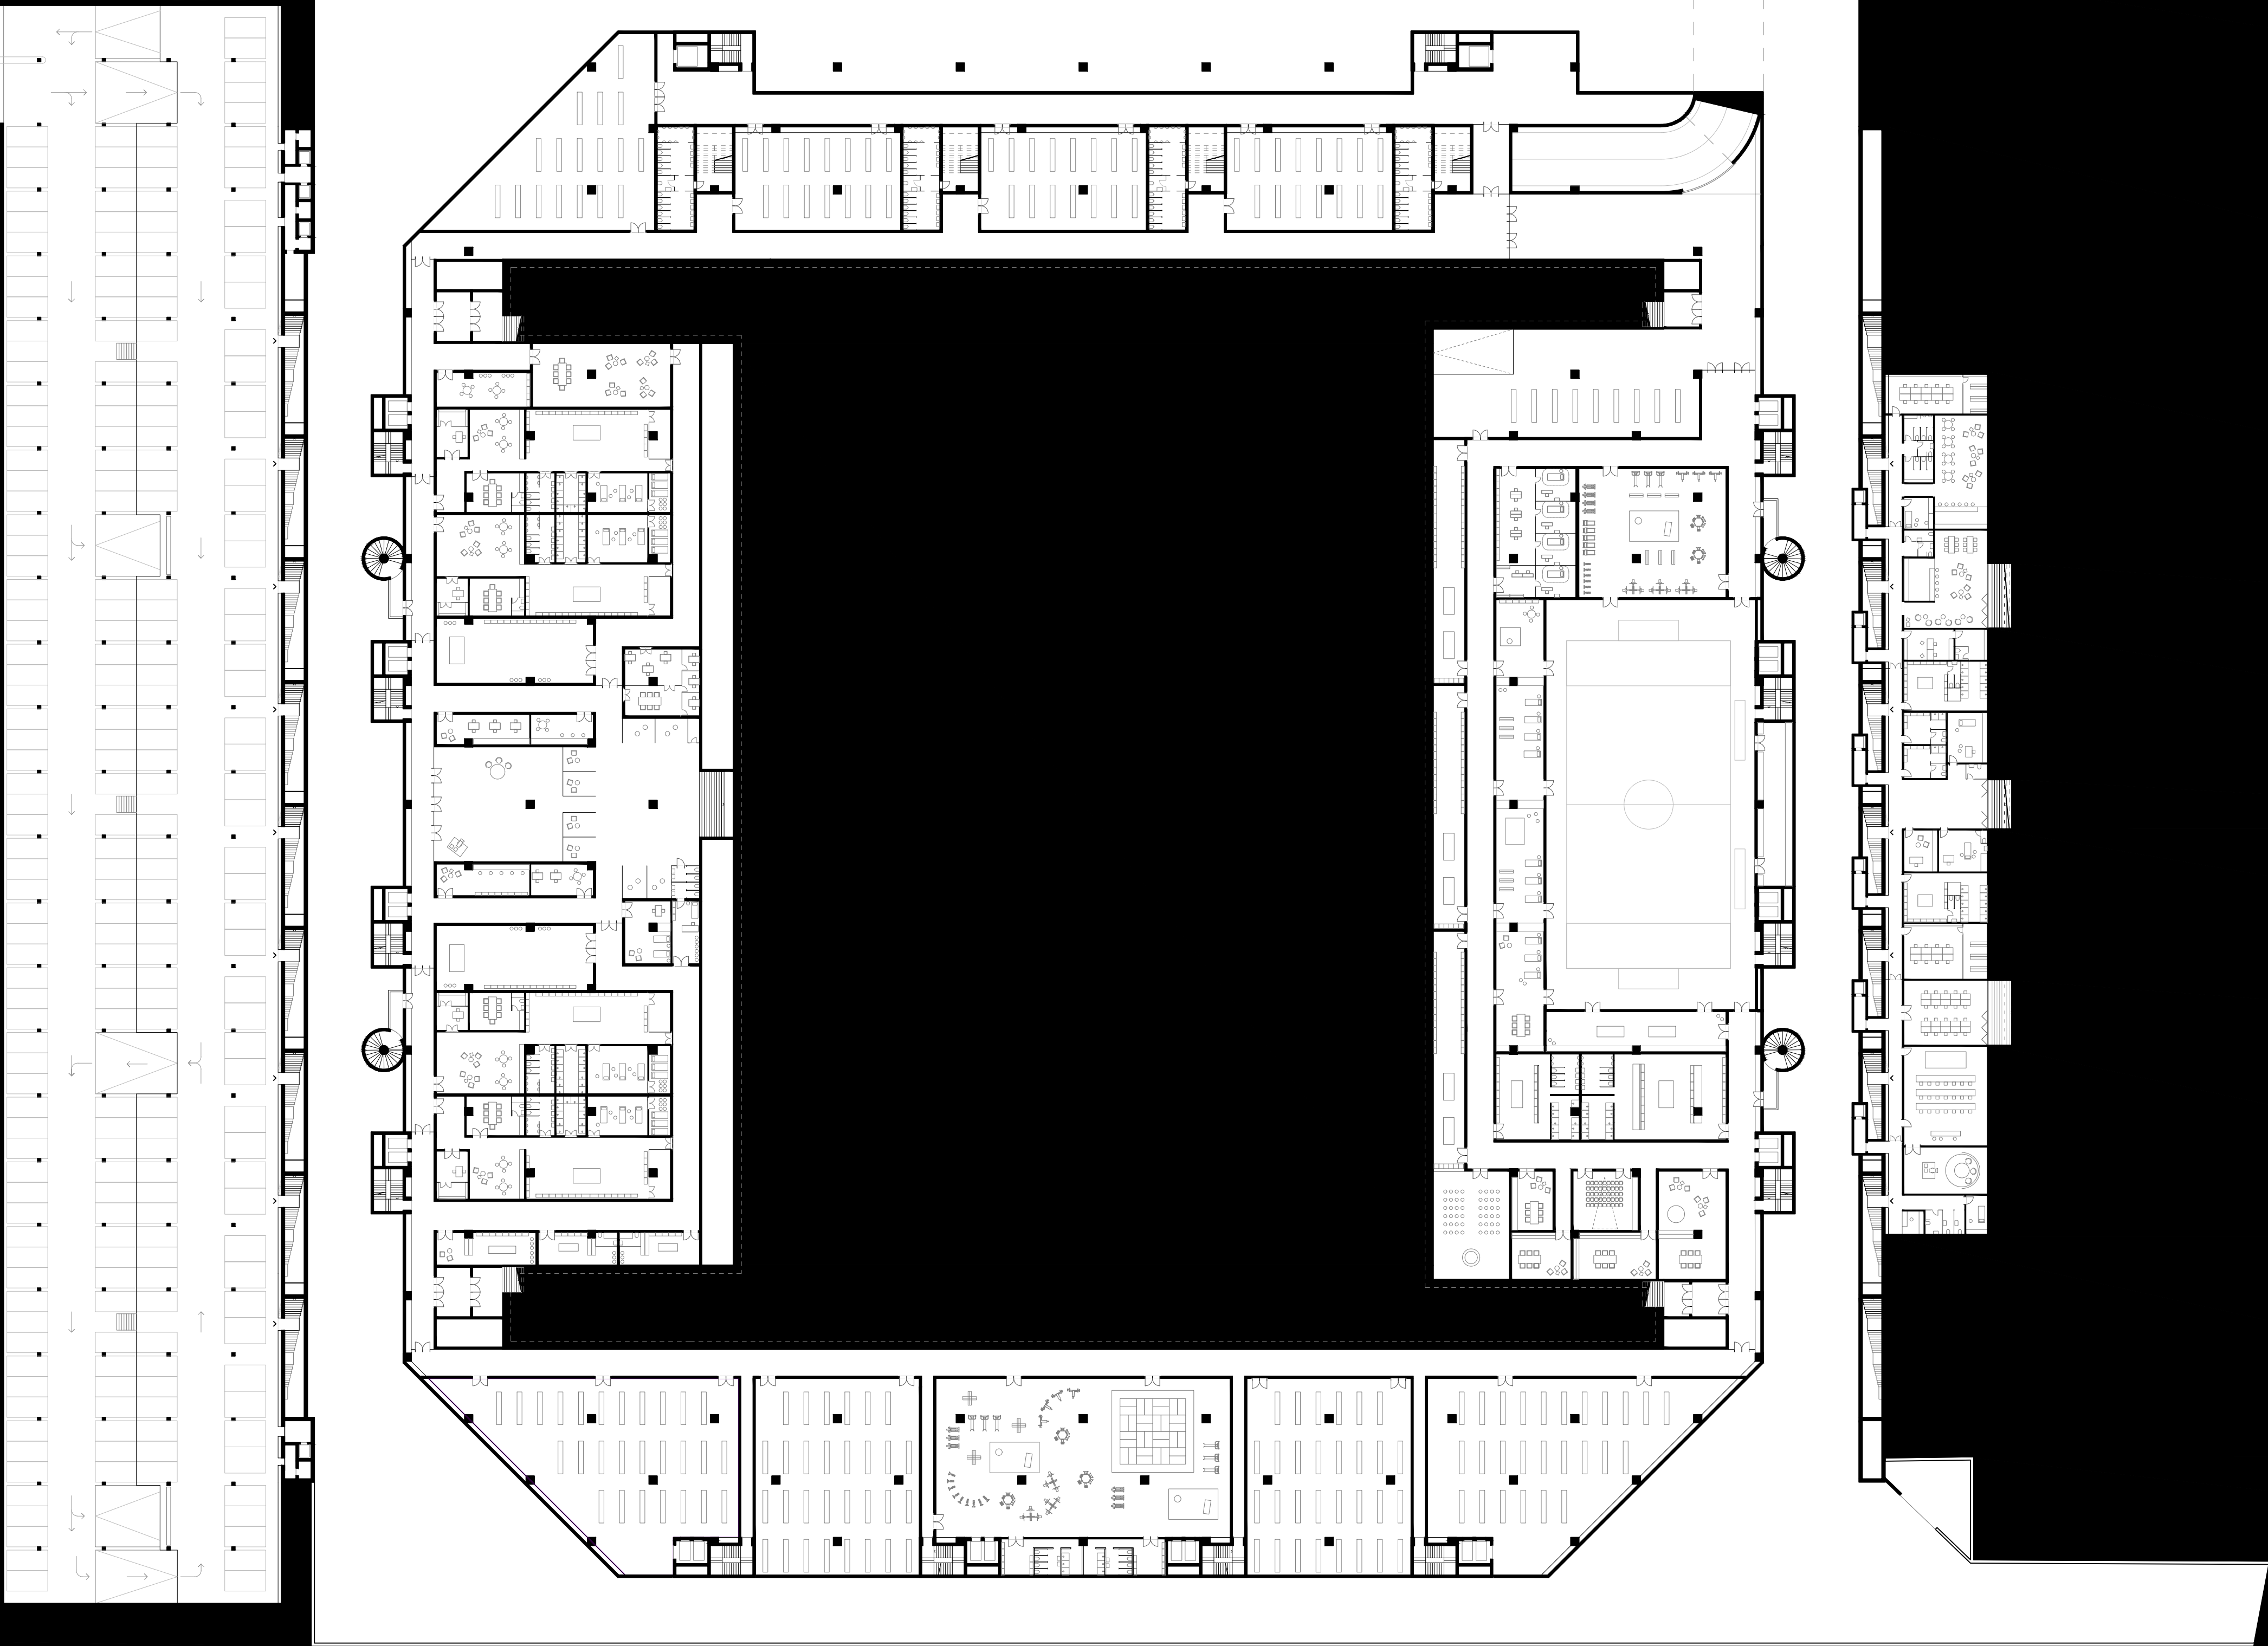

Football Complex - Floor -2, 1:500