




Maksimir Football Complex

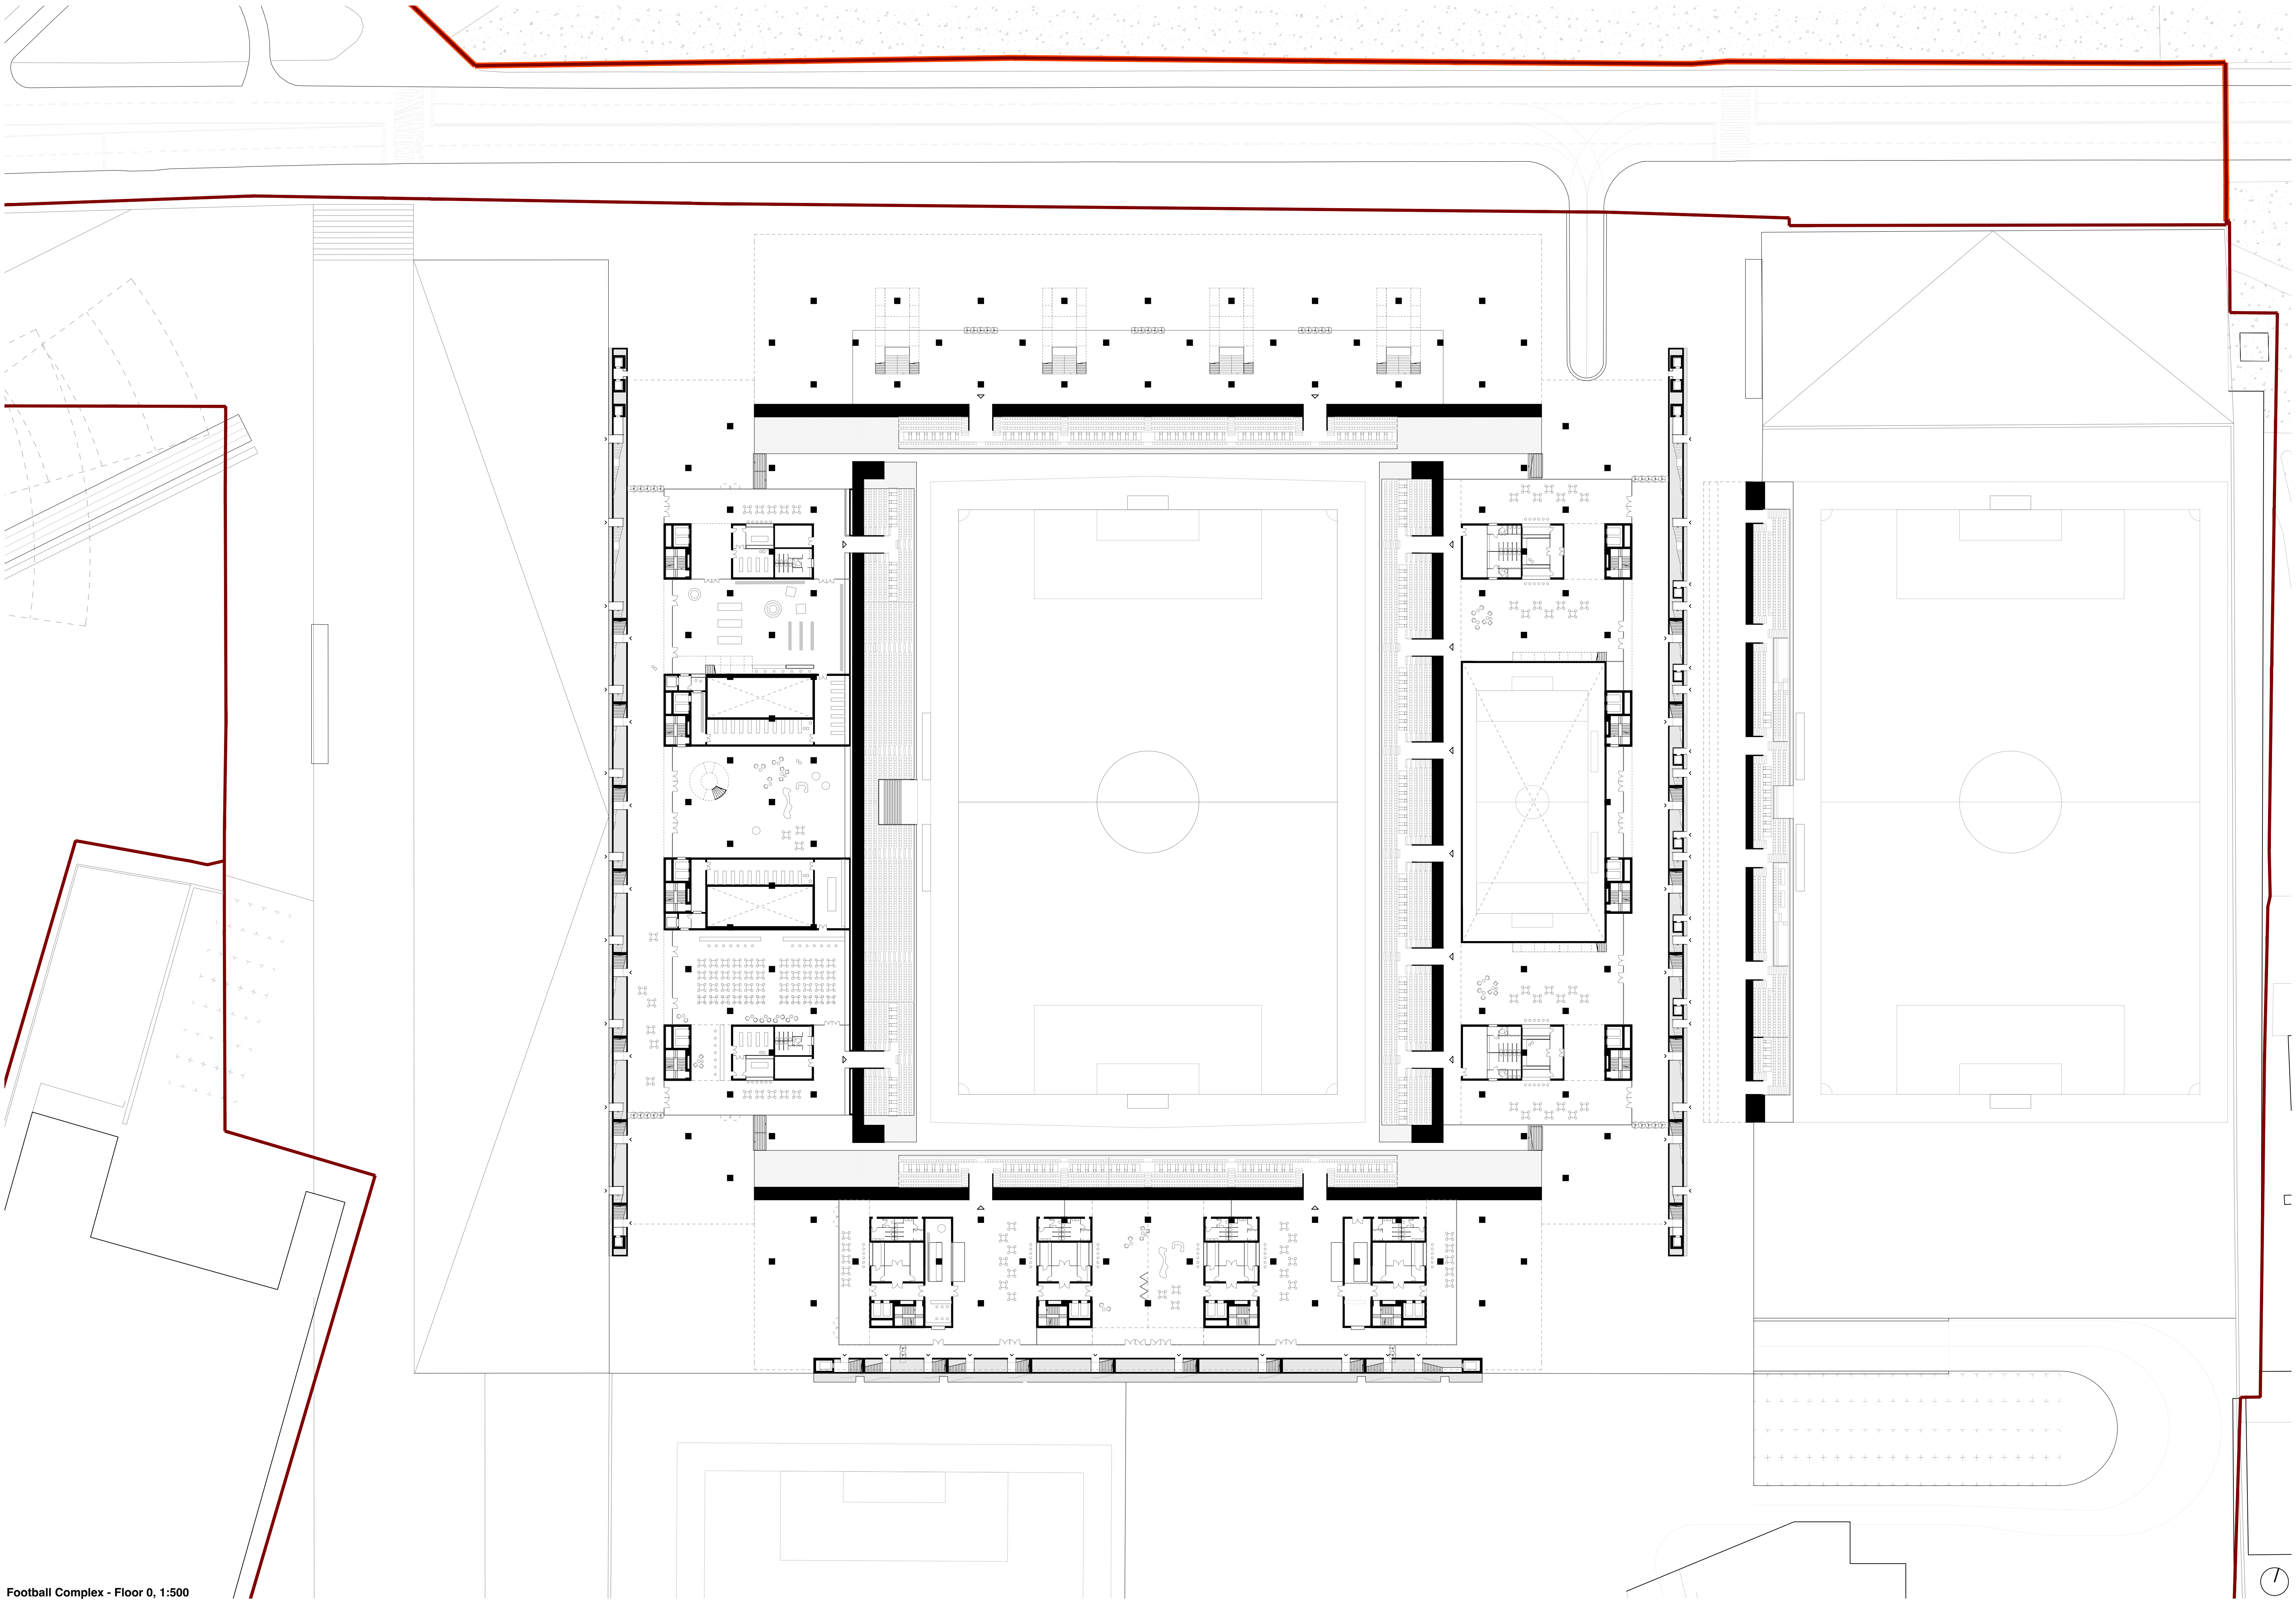

Football Complex - Floor 0, 1:500