




Football Complex from Maksimir Park

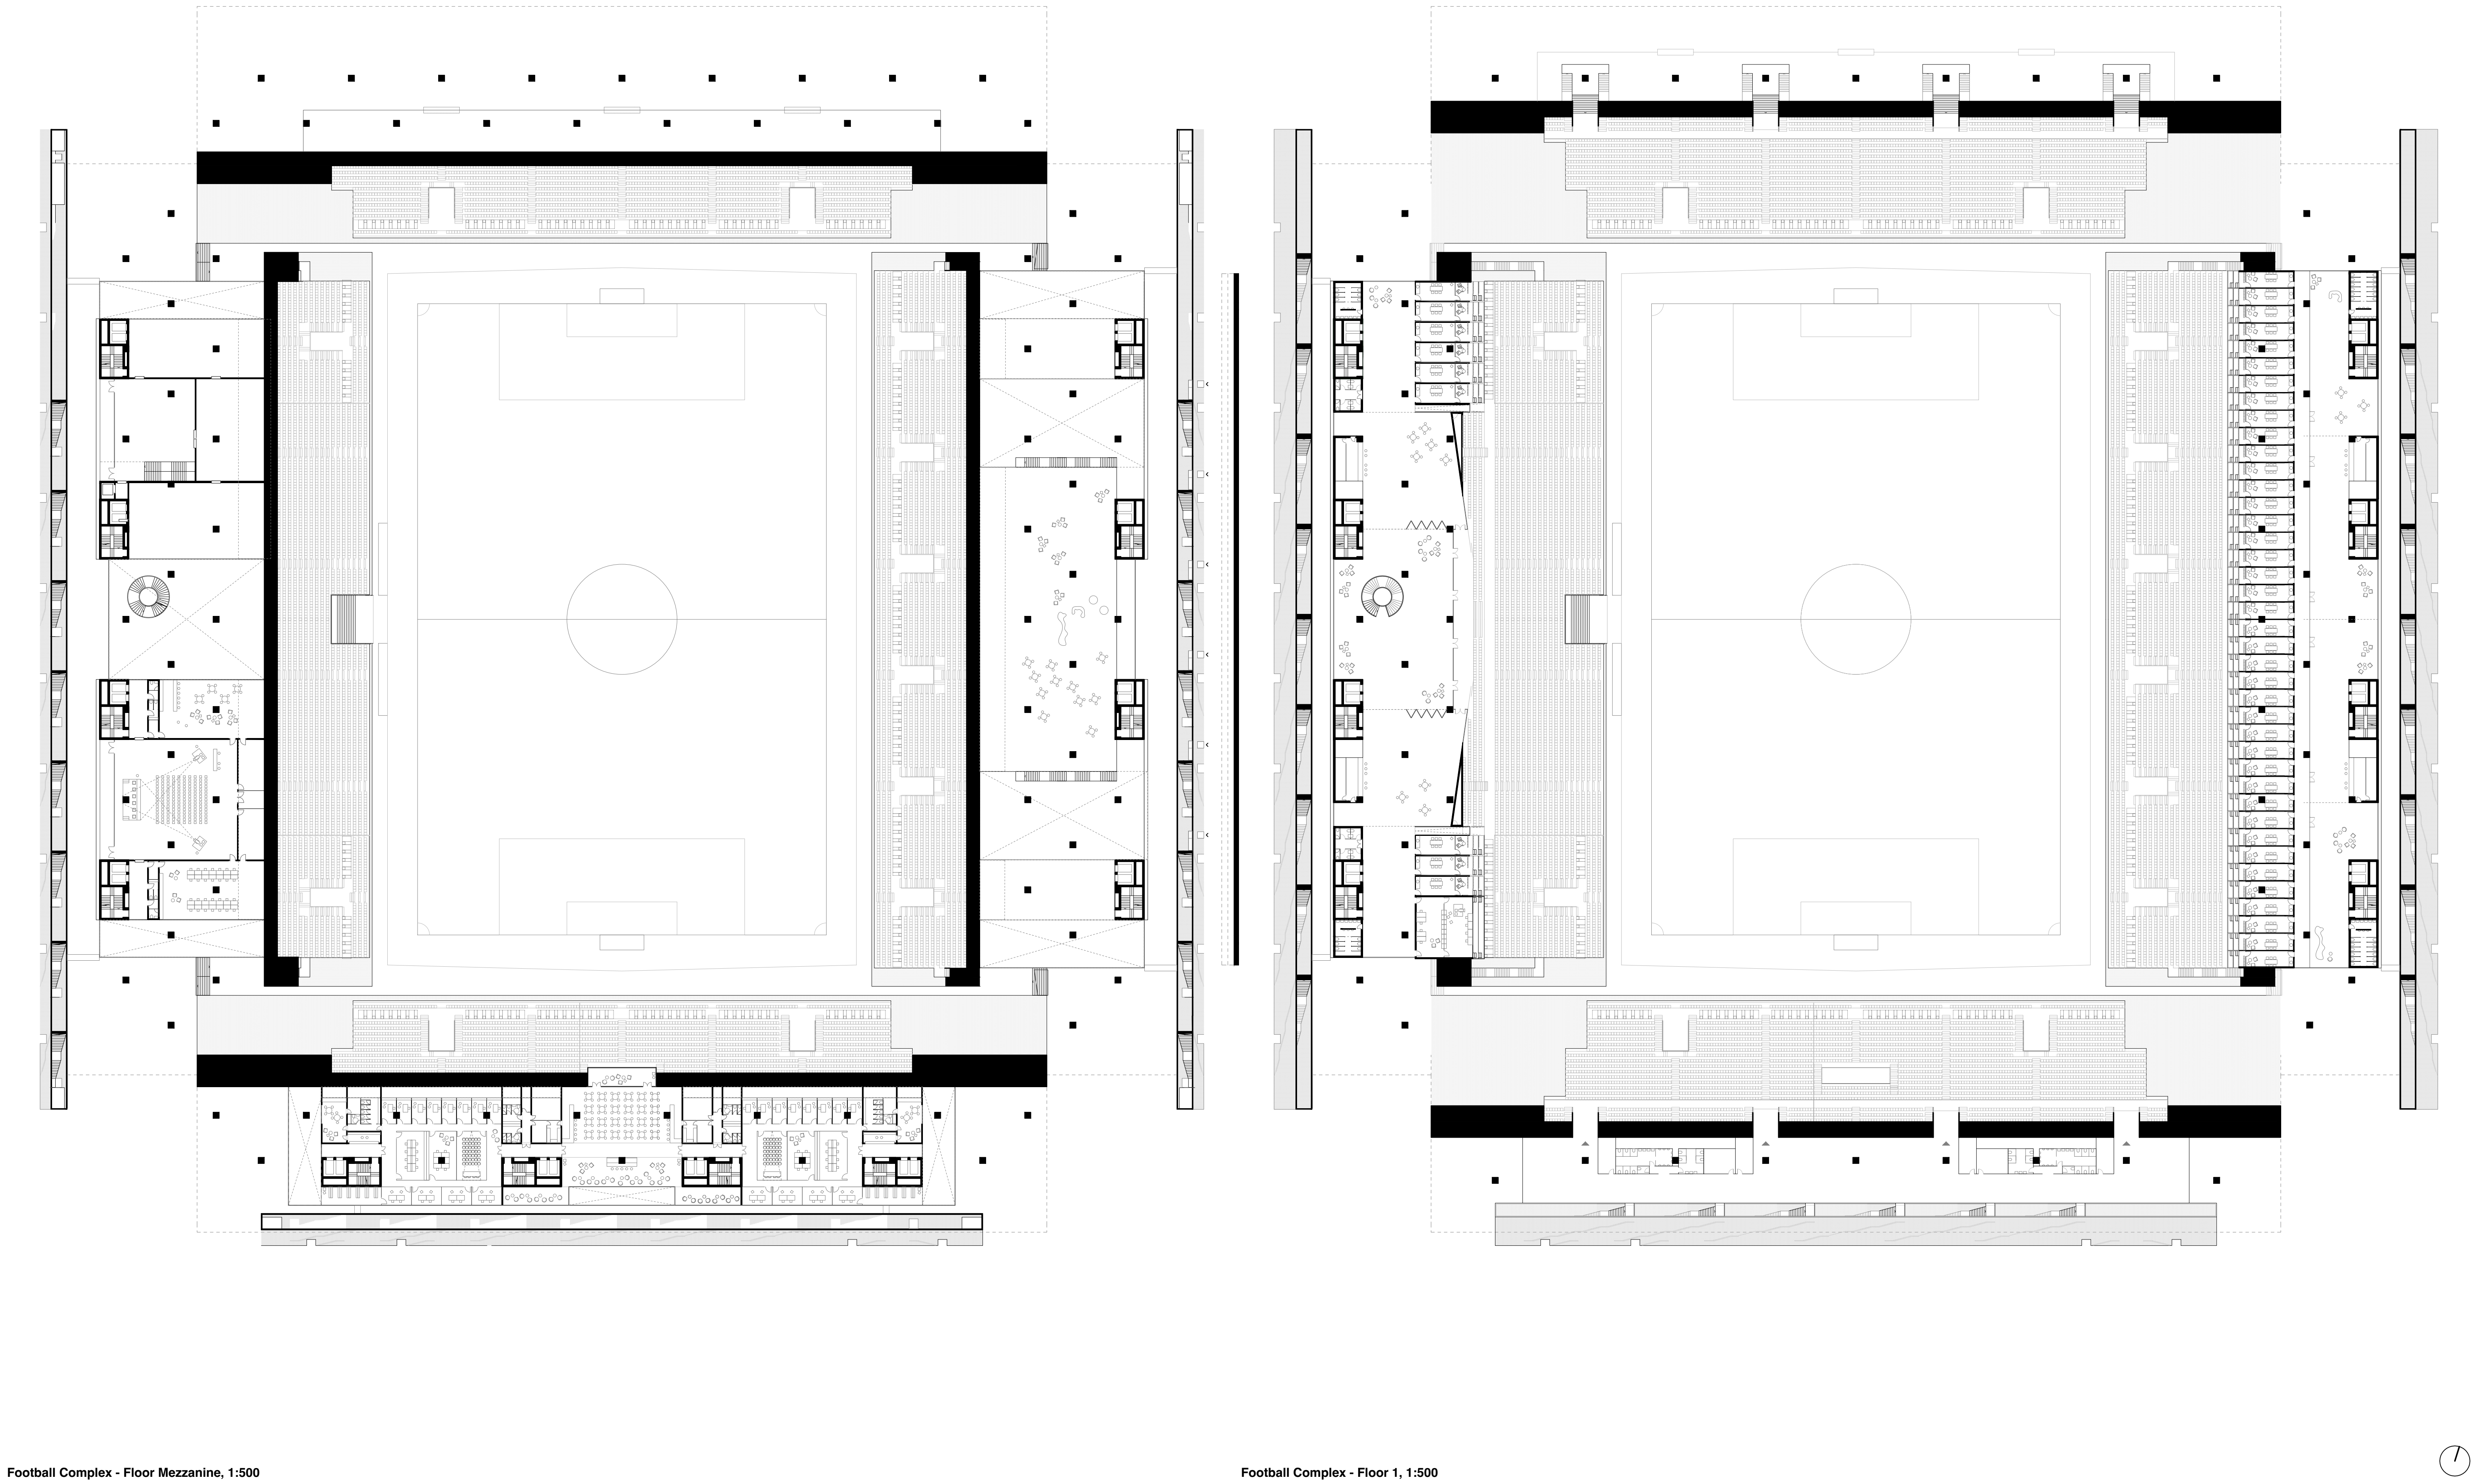

Football Complex - Floor Mezzanine, 1:500

Football Complex - Floor 1, 1:500