




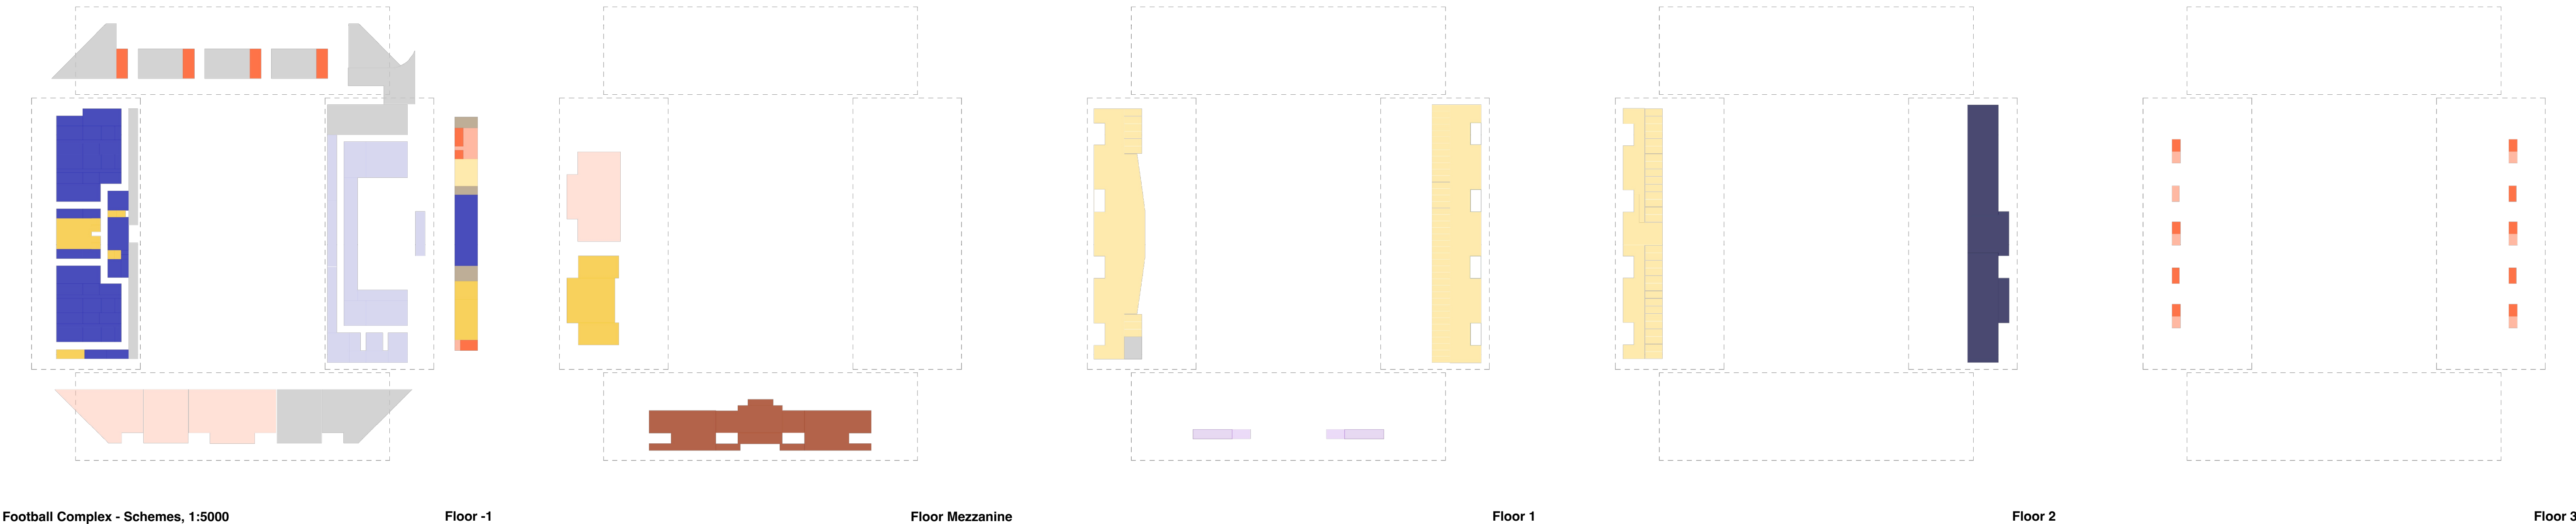

Maksimir Football Stadium Complex

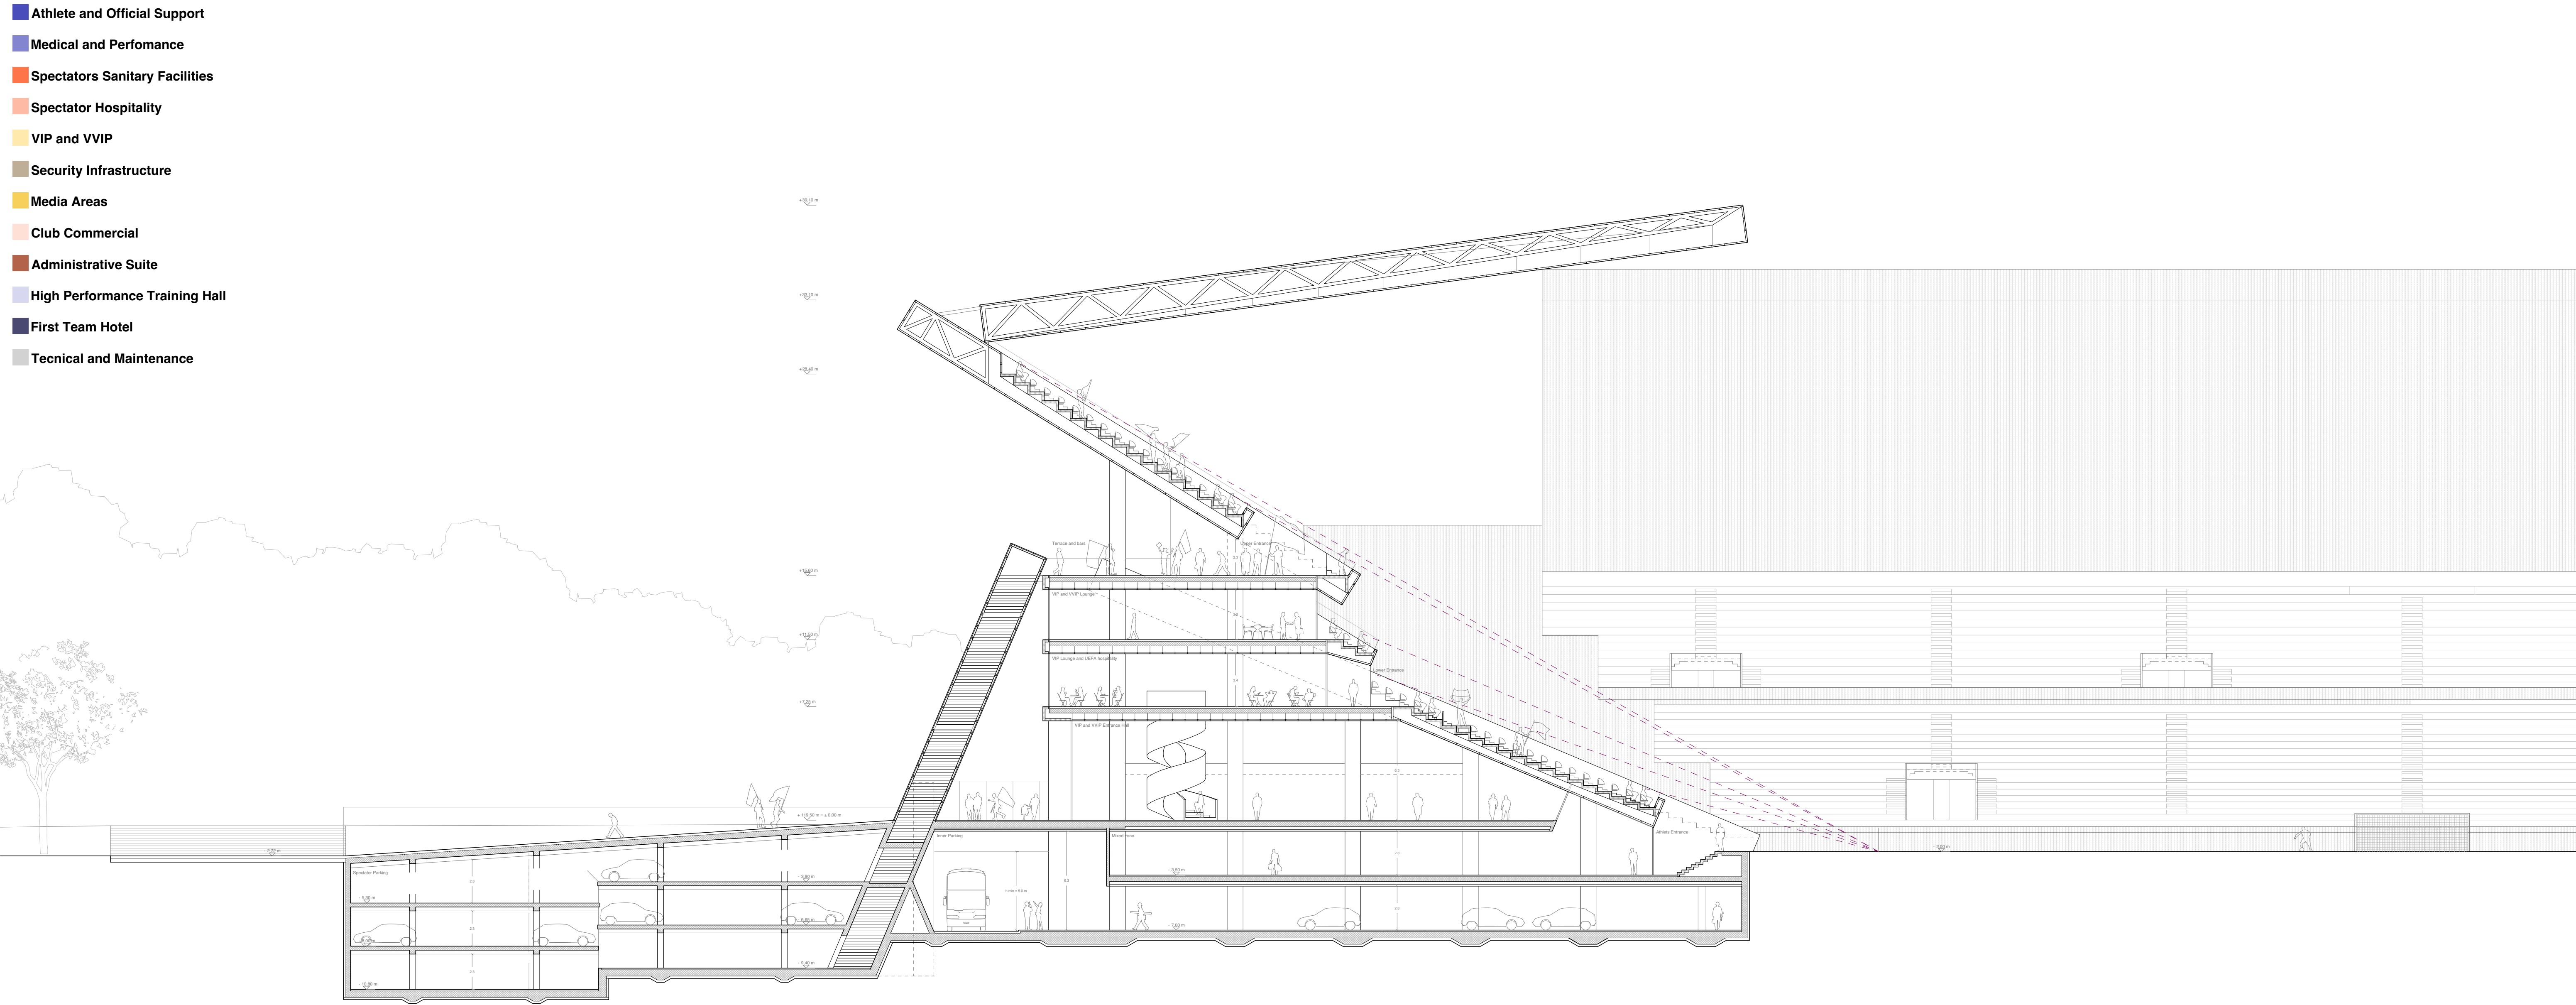

Football Complex - Characteristic Section, 1:200

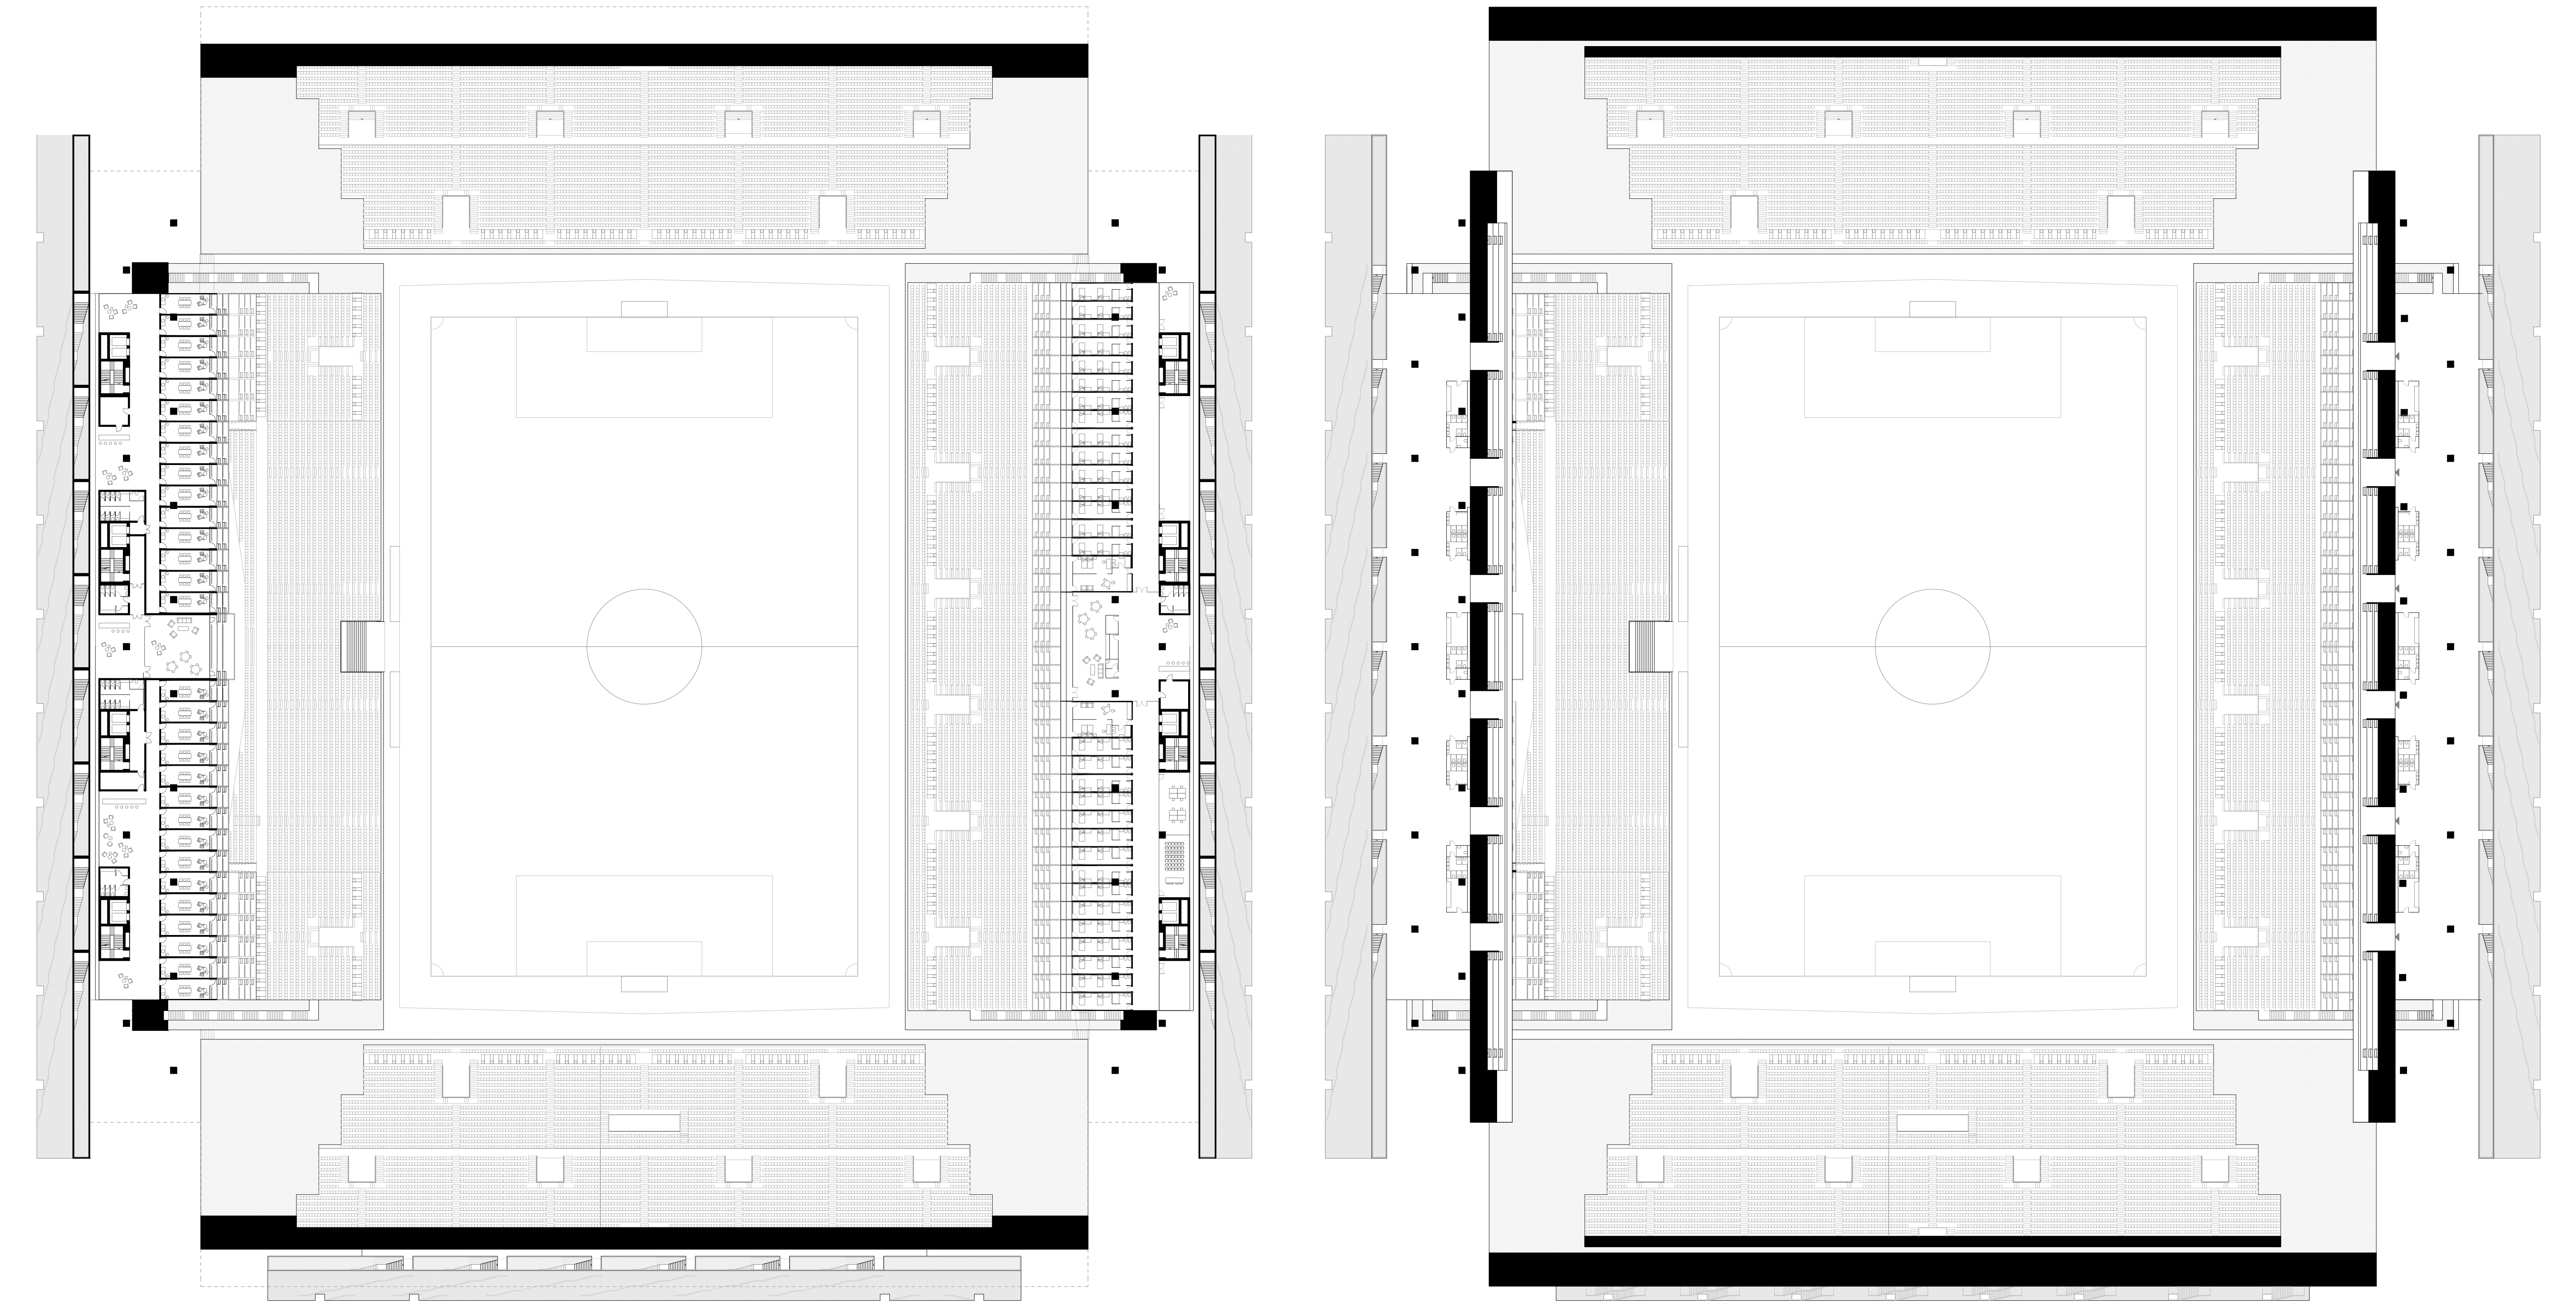

Football Complex - Floor 2, 1:500

Football Complex - Floor 3, 1:500